A1

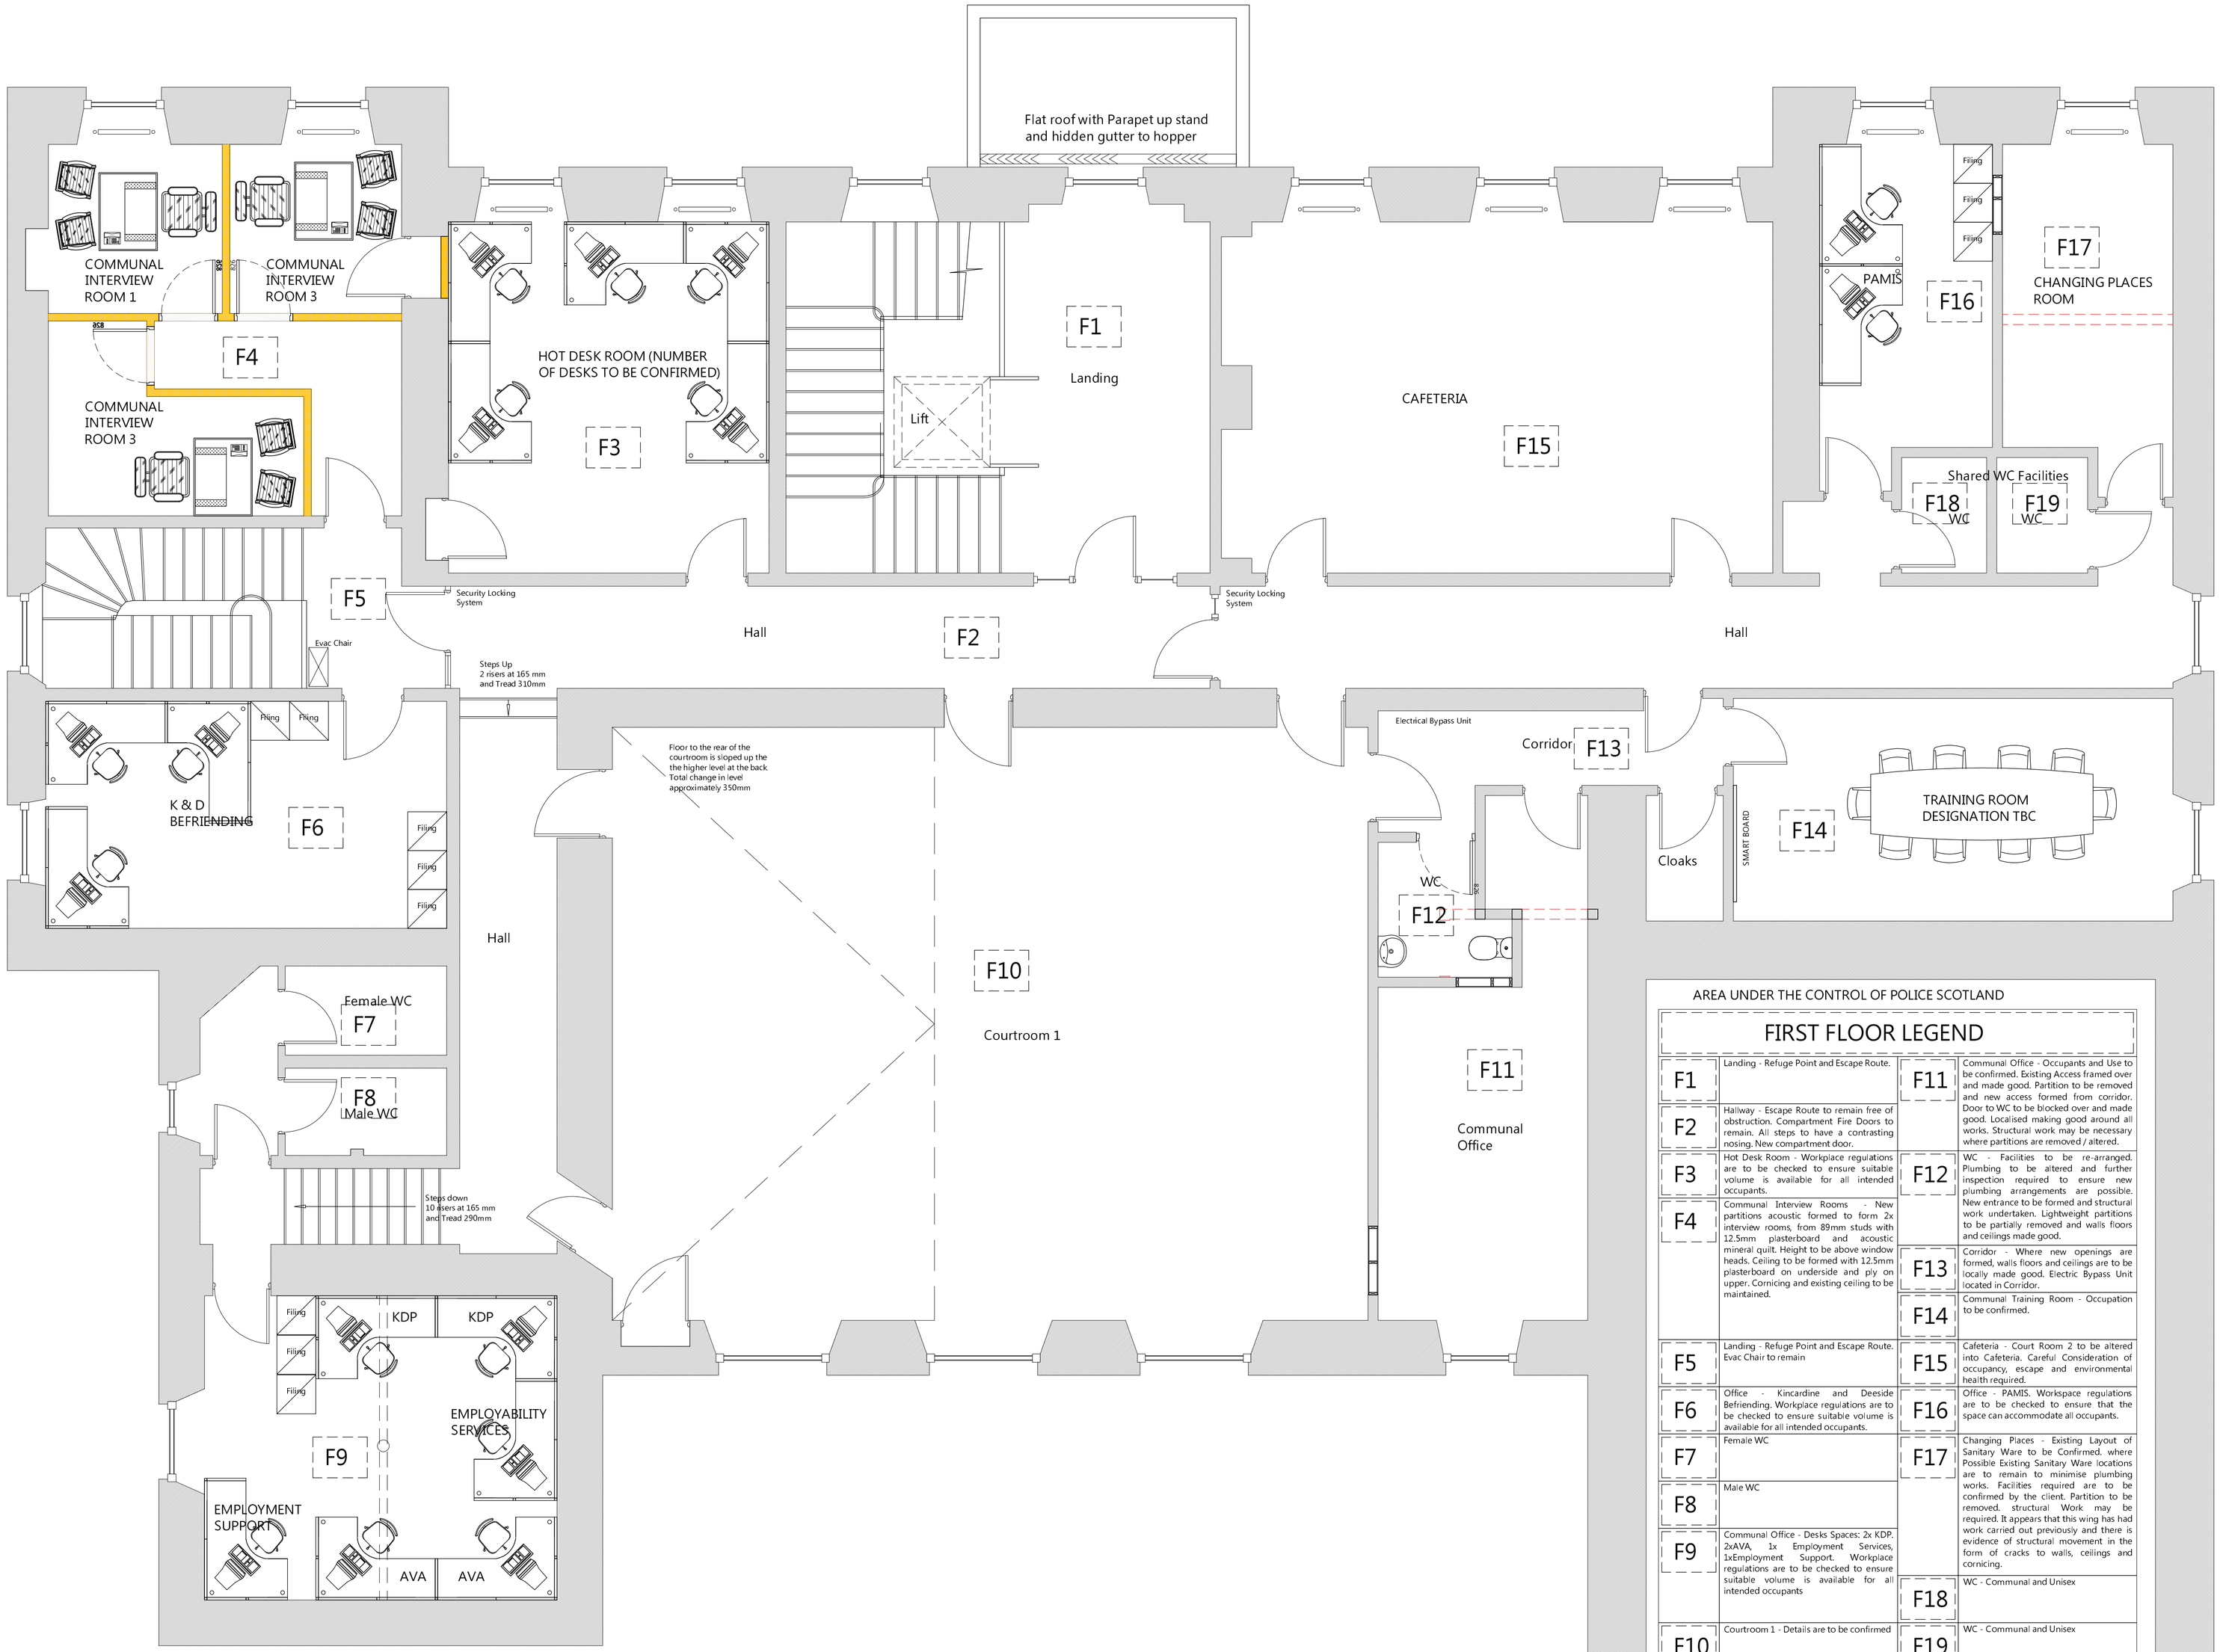

First Floor Plan @ 1:50

AREA UNDER THE CONTROL OF POLICE SCOTLAND

FIRST FLOOR LEGEND

F1	Landing - Refuge Point and Escape Route.	F11	Communal Office - Occupants and Use to be confirmed. Existing Access framed over and made good. Partition to be removed and new access formed from corridor. Door to WC to be blocked over and made good. Localised making good around all works. Structural work may be necessary where partitions are removed / altered.
F2	Hallway - Escape Route to remain free of obstruction. Compartment Fire Doors to remain. All steps to have a contrasting nosing. New compartment door.		
F3	Hot Desk Room - Workplace regulations are to be checked to ensure suitable volume is available for all intended occupants.	F12	WC - Facilities to be re-arranged. Plumbing to be altered and further inspection required to ensure new plumbing arrangements are possible. New entrance to be formed and structural work undertaken. Lightweight partitions to be partially removed and walls floors and ceilings made good.
F4	Communal Interview Rooms - New partitions acoustic formed to form 2x interview rooms, from 89mm studs with 12.5mm plasterboard and acoustic mineral quilt. Height to be above window heads. Ceiling to be formed with 12.5mm plasterboard on underside and ply on upper. Cornicing and existing ceiling to be maintained.	F13	Corridor - Where new openings are formed, walls floors and ceilings are to be locally made good. Electric Bypass Unit located in Corridor.
		F14	Communal Training Room - Occupation to be confirmed.
F5	Landing - Refuge Point and Escape Route. Evac Chair to remain	F15	Cafeteria - Court Room 2 to be altered into Cafeteria. Careful Consideration of occupancy, escape and environmental health required.
F6	Office - Kincardine and Deeside Befriending. Workplace regulations are to be checked to ensure suitable volume is available for all intended occupants.	F16	Office - PAMIS. Workspace regulations are to be checked to ensure that the space can accommodate all occupants.
F7	Female WC	F17	Changing Places - Existing Layout of Sanitary Ware to be Confirmed. where Possible Existing Sanitary Ware locations are to remain to minimise plumbing works. Facilities required are to be confirmed by the client. Partition to be removed. structural Work may be required. It appears that this wing has had work carried out previously and there is evidence of structural movement in the form of cracks to walls, ceilings and cornicing.
F8	Male WC		
F9	Communal Office - Desks Spaces: 2x KDP. 2xAVA, 1x Employment Services, 1xEmployment Support. Workplace regulations are to be checked to ensure suitable volume is available for all intended occupants		
		F18	WC - Communal and Unisex
F10	Courtroom 1 - Details are to be confirmed	F19	WC - Communal and Unisex

REVISIONS

#	Date	Description

#	Date	Description

inspired design & development ltd
Design Studio
27 Evan St.
Stonehaven
AB39 2EQ
Tel: 01569 764183
mail@idd-ltd.co.uk
RICS

Client: Stonehaven Town Partnership

Project: Stonehaven Sheriff Court

Drawing Title: Possible New First Floor Layout

Drawn by:	AS
Checked by:	
Scale:	Indicated
Date:	02 June 2016

Ref: 077/2015

Dwg No: SK06 Rev: -

Space Plan

Under no circumstances are drawings to be scaled from.
Contact IDD regarding any queries.
This drawing is copyright, all rights reserved.